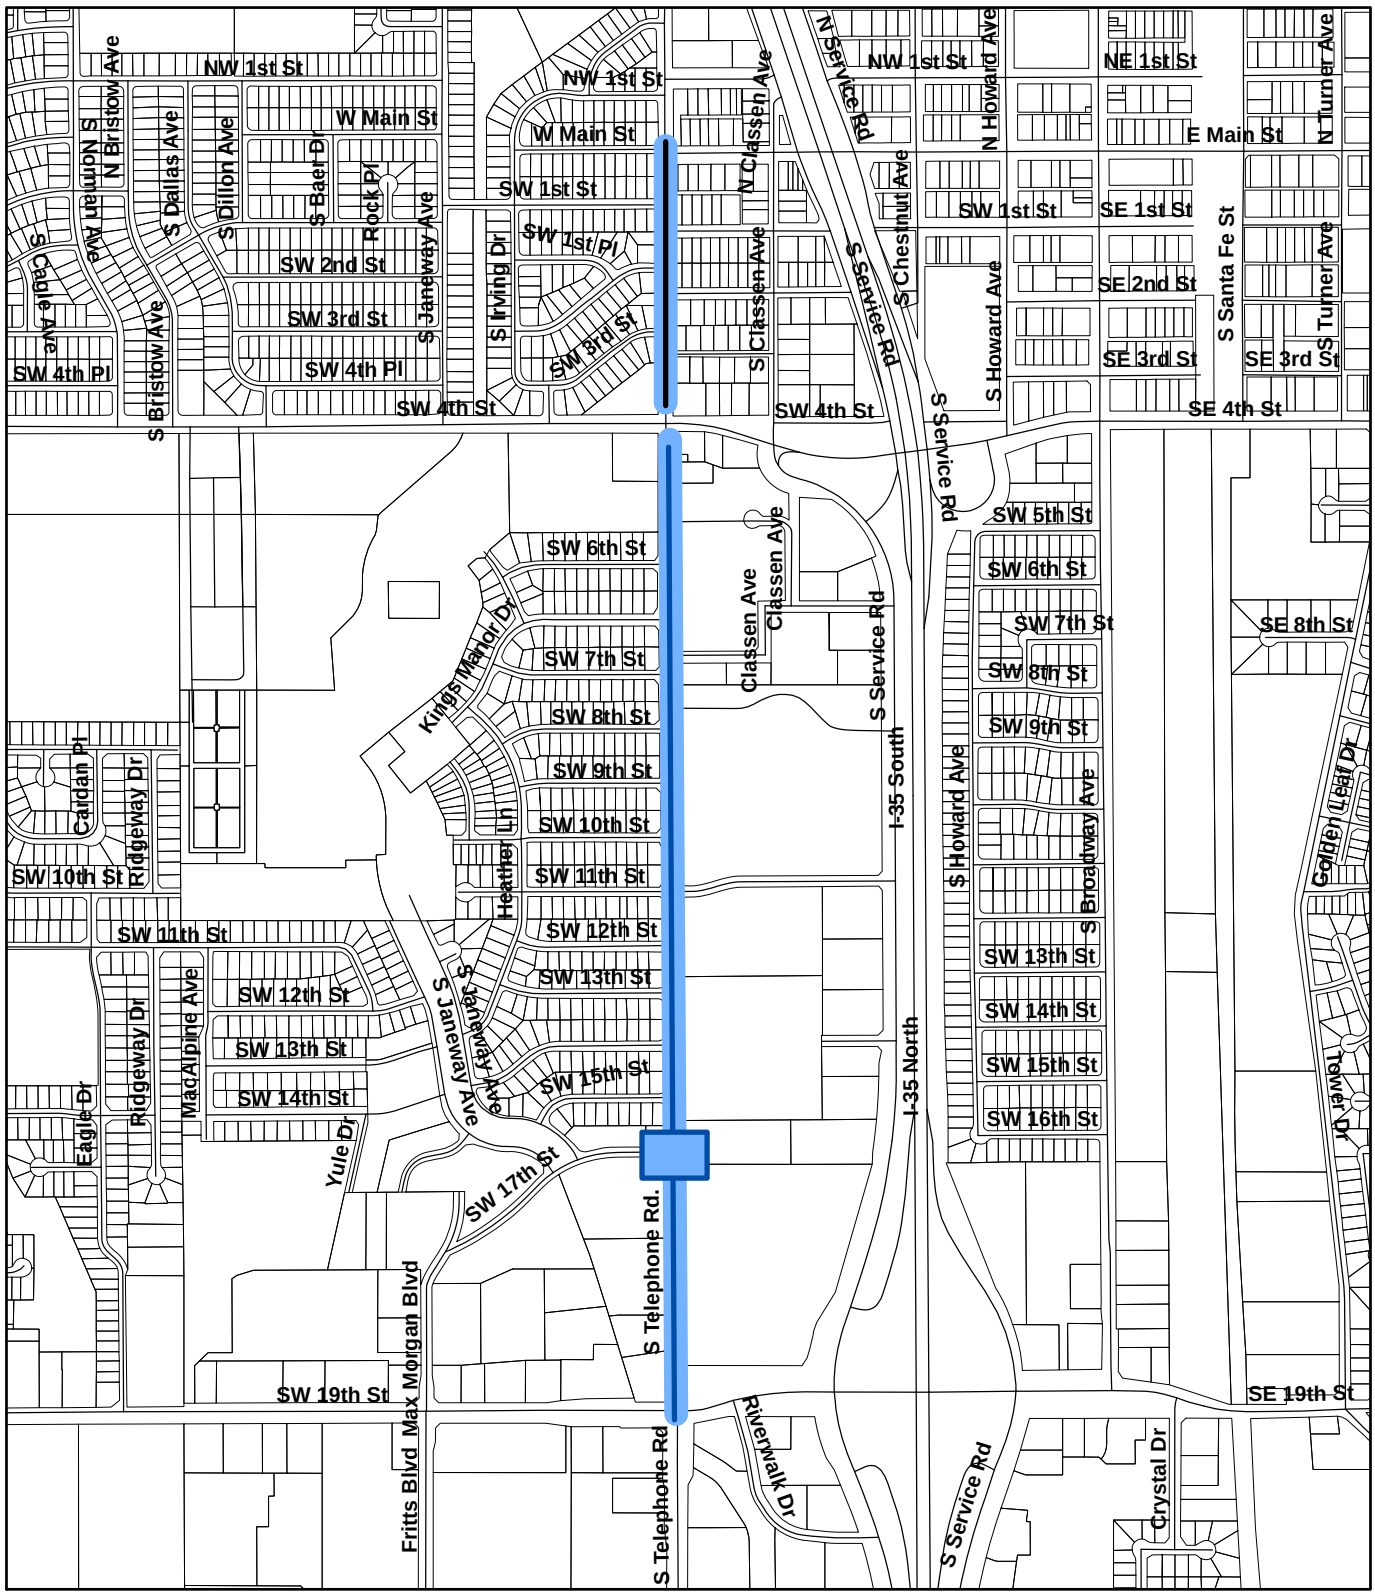Telephone Street Resurfacing
Work Order # I-05-W-LMA